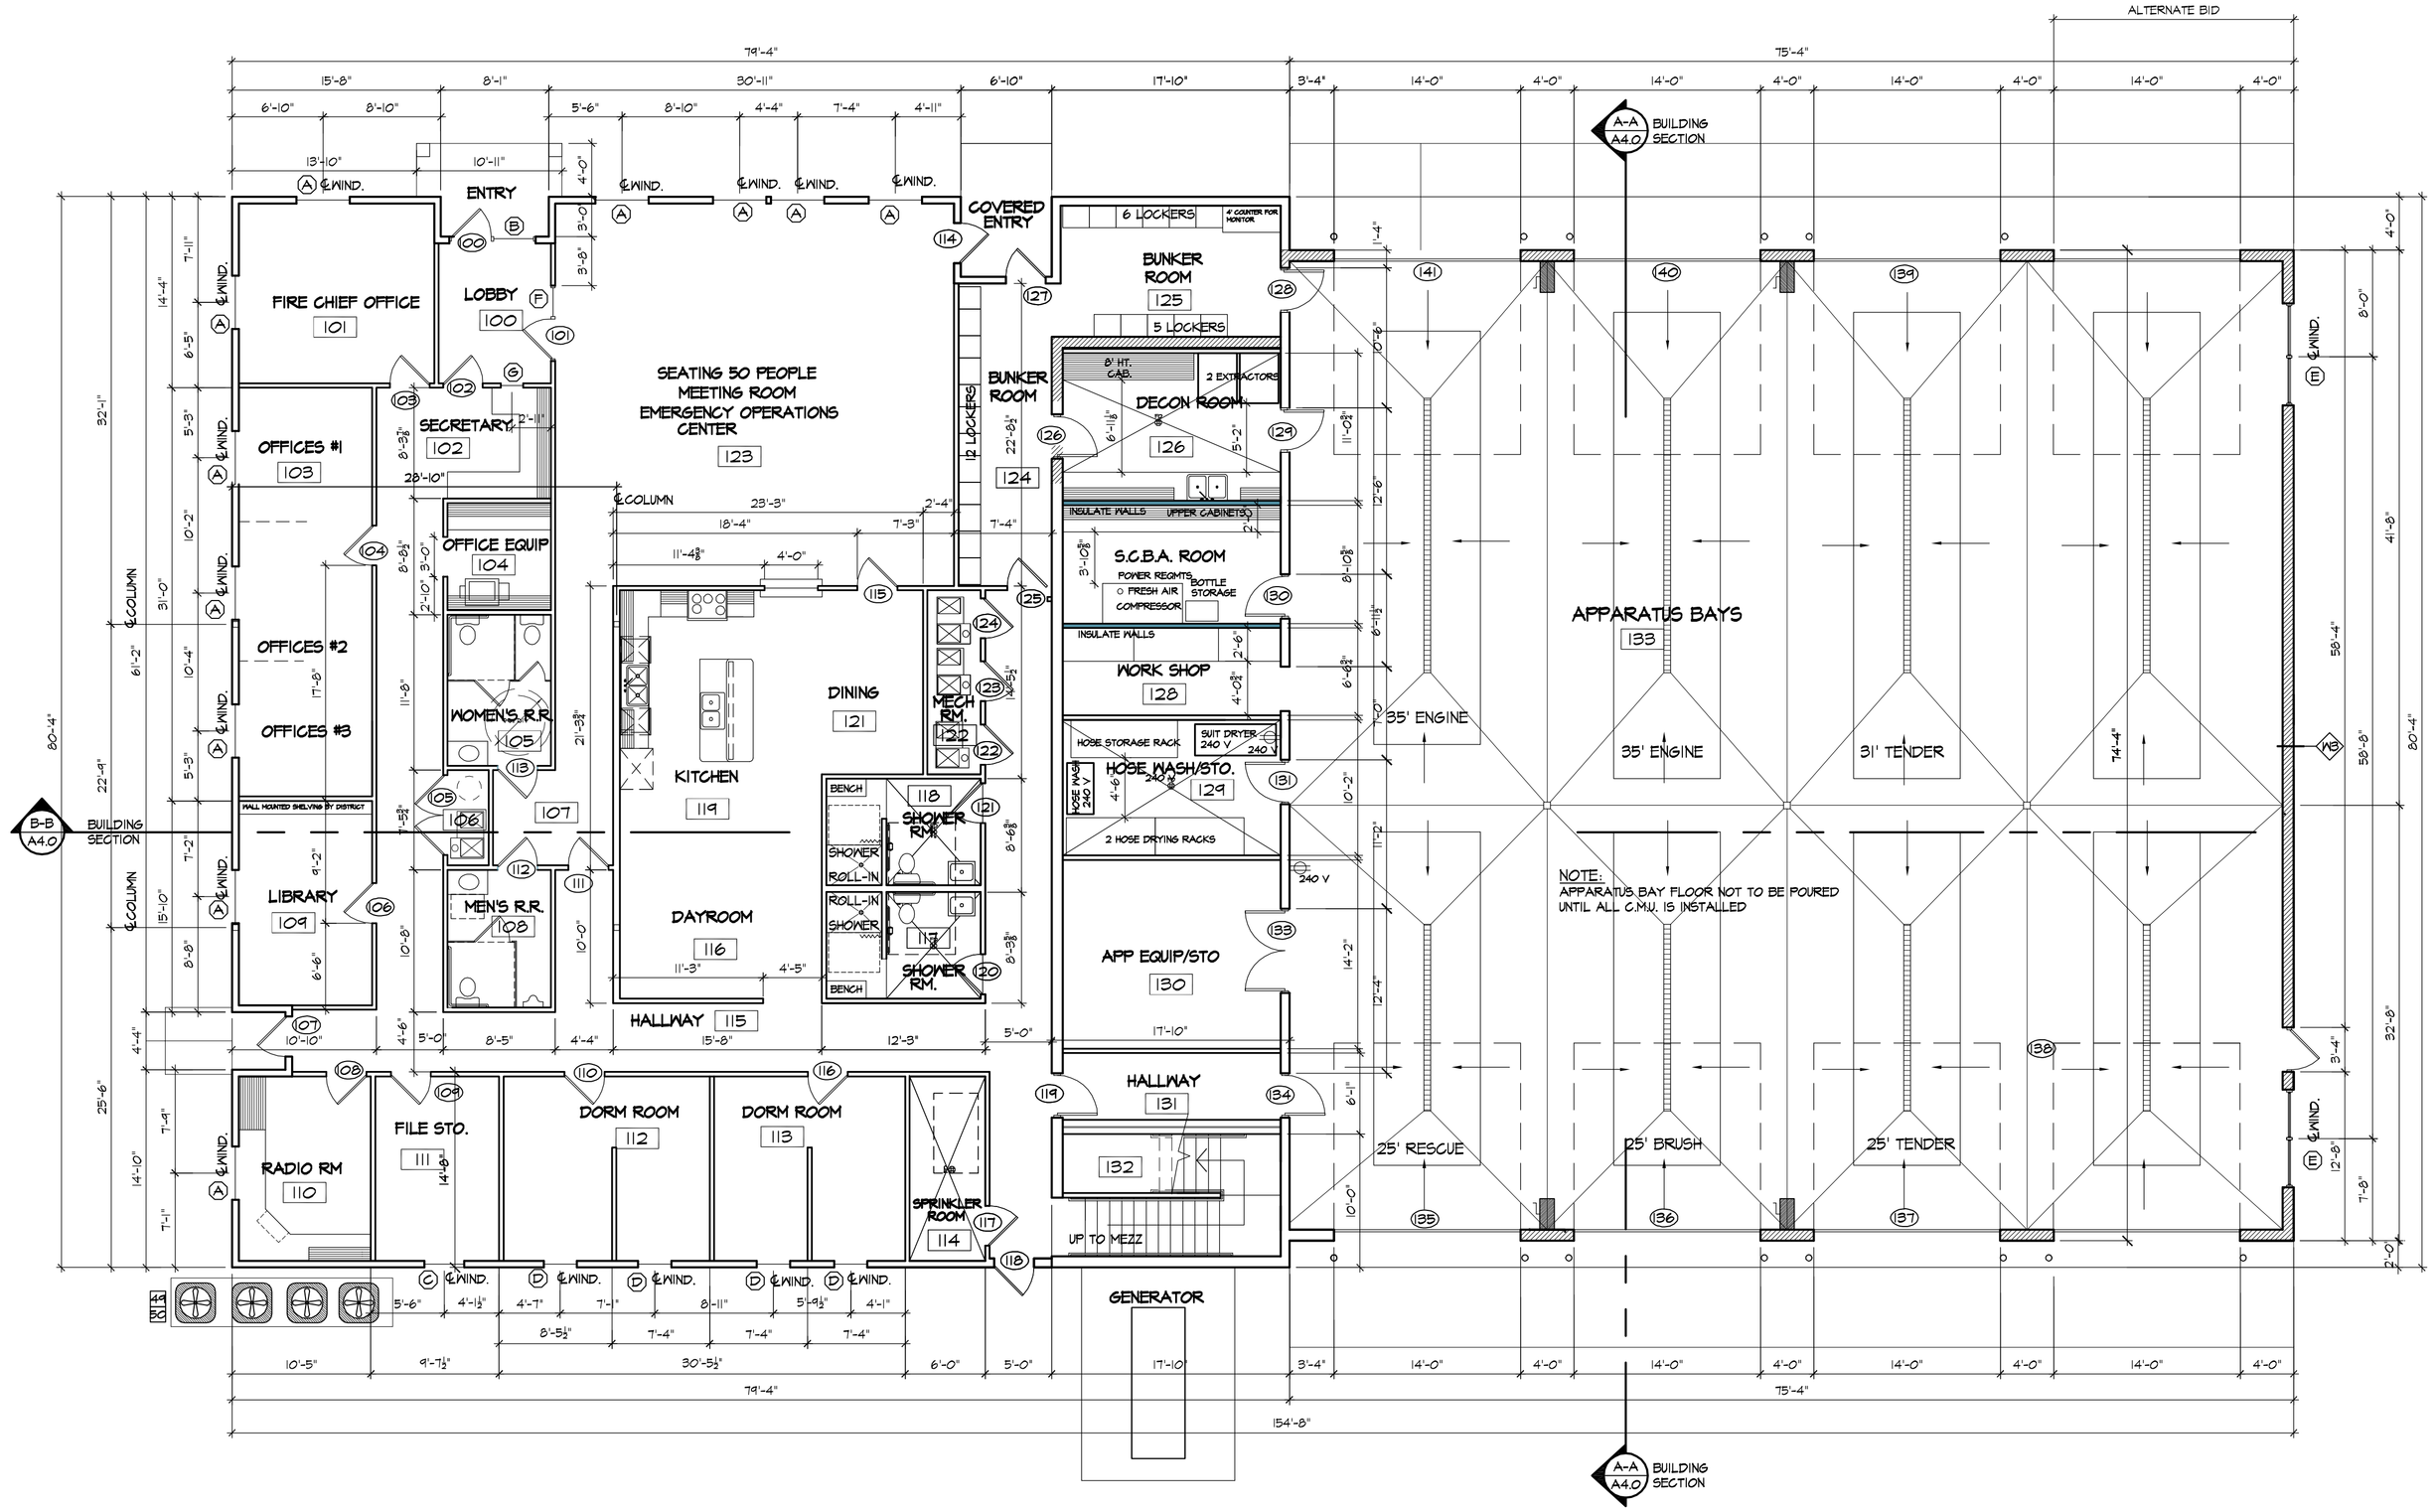

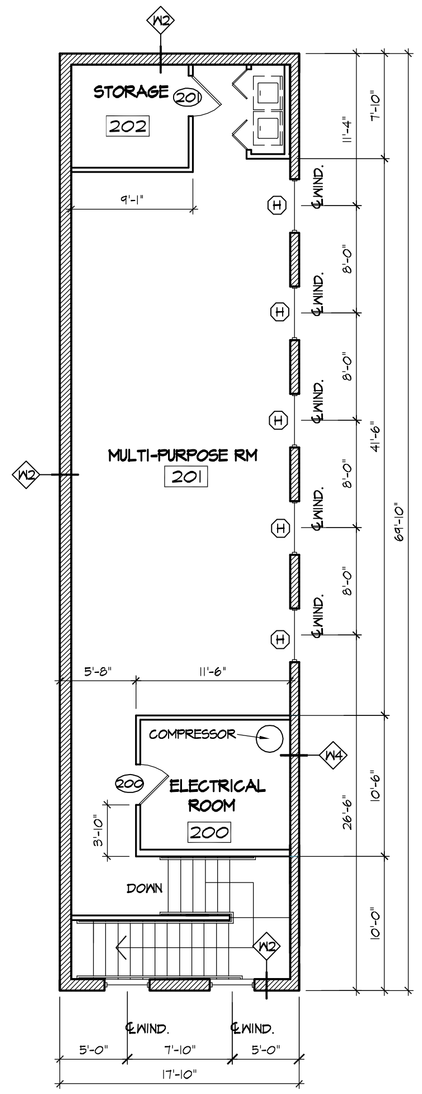

MEZZ. FLOOR PLAN

1242 S.F.

FLOOR PLAN

SCALE: 1/8" = 1'-0"

REVISED FLOOR PLAN

DATE: DECEMBER 8, 2021 APPROVED:

6386
REGISTERED ARCHITECT
LARRY K. HERRES
STATE OF WASHINGTON

WATSON & HERRES, LLC
ARCHITECTURE PLANNING INTERIOR DESIGN
GEORGE P. WATSON, PARTNER
LARRY K. HERRES, AIA, NCARB
WA ID CA
14925 EAST 24TH AVENUE
SPOKANE VALLEY, WA 99037
PH. 509.863-3231
EMAIL: gp.watson @ comcast.net

©Copyright Watson & Herres, LLC. All Rights Reserved

This document, and the ideas and designs may not be reused, reproduced, changed or copied, in whole or in part, without first obtaining the written permission from Watson & Herres, LLC. Watson & Herres, LLC disclaims any responsibility for its unauthorized use.

This document, the ideas and designs are not to be assigned to a third party without first obtaining the written permission and consent of Watson & Herres, LLC. In the event of unathetized reuse of these plans and/or documents by a third party, the third party will hold Watson & Herres, LLC harmless.

NEW FACILITY FOR:
OKANOGAN COUNTY FIRE DISTRICT #6
HORIZON FLAT ROAD
WINTHROP, WA.

REVISIONS:
NO: ITEM: DATE:

DWG. DATE:
FILENAME:
PROJ. DIR: CURRENT
DRAWN BY: GPW

A2.0